CURRENTLY APPROVED
100' ROAD WITH HIGH-BACK CURB AND PLANTING STRIP

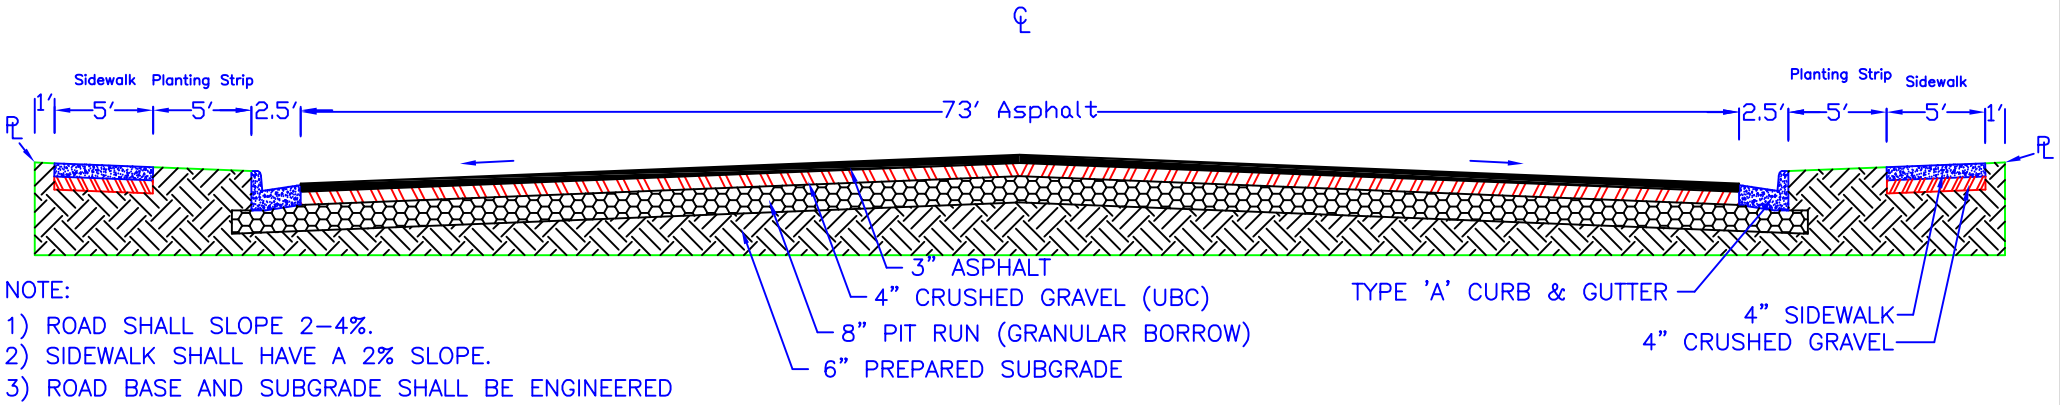

NOTE:
1) ROAD SHALL SLOPE 2-4%.
2) SIDEWALK SHALL HAVE A 2% SLOPE.
3) ROAD BASE AND SUBGRADE SHALL BE ENGINEERED

CURRENTLY APPROVED
80' ROAD WITH HIGH-BACK CURB AND PLANTING STRIP

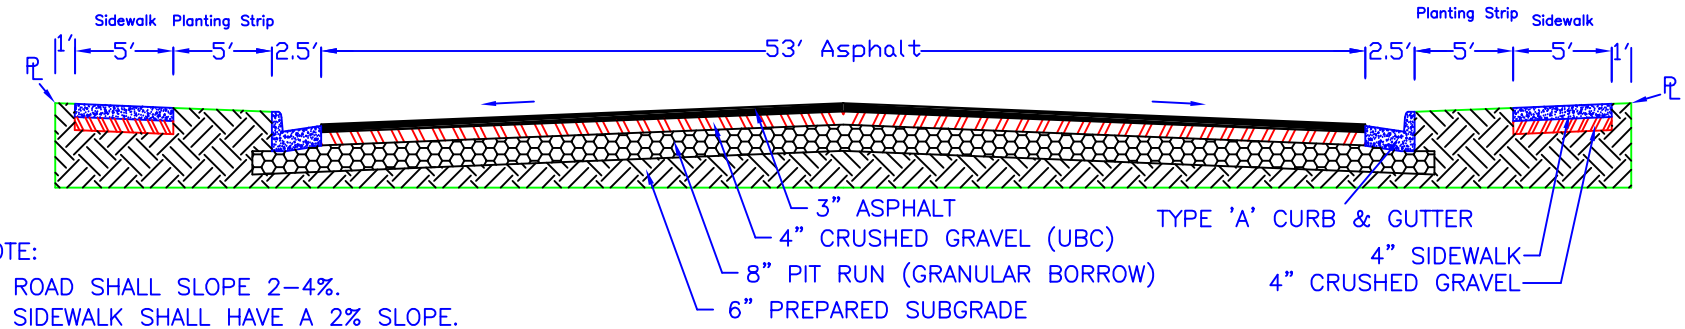

NOTE:
1) ROAD SHALL SLOPE 2-4%.
2) SIDEWALK SHALL HAVE A 2% SLOPE.
3) ROAD BASE AND SUBGRADE SHALL BE ENGINEERED
4) PAVEMENT AND STRUCTURAL COURSE SECTIONS SHALL BE DESIGNED IN ACCORDANCE WITH THE LATEST EDITION OF AASHTO'S "HIGHWAY CAPACITY MANUAL" AND THE "POLICY ON GEOMETRIC DESIGN OF HIGHWAYS AND STREETS". SUBMITTAL OF DESIGN COMPUTATIONS IS REQUIRED.

Fig. III-3-1 Attachment A

Q:\Land Projects\Standards drawings\Road x-sect2\80' & 100' Plan & Profile8_06.dwg, 7/11/2007 1:47:31 PM